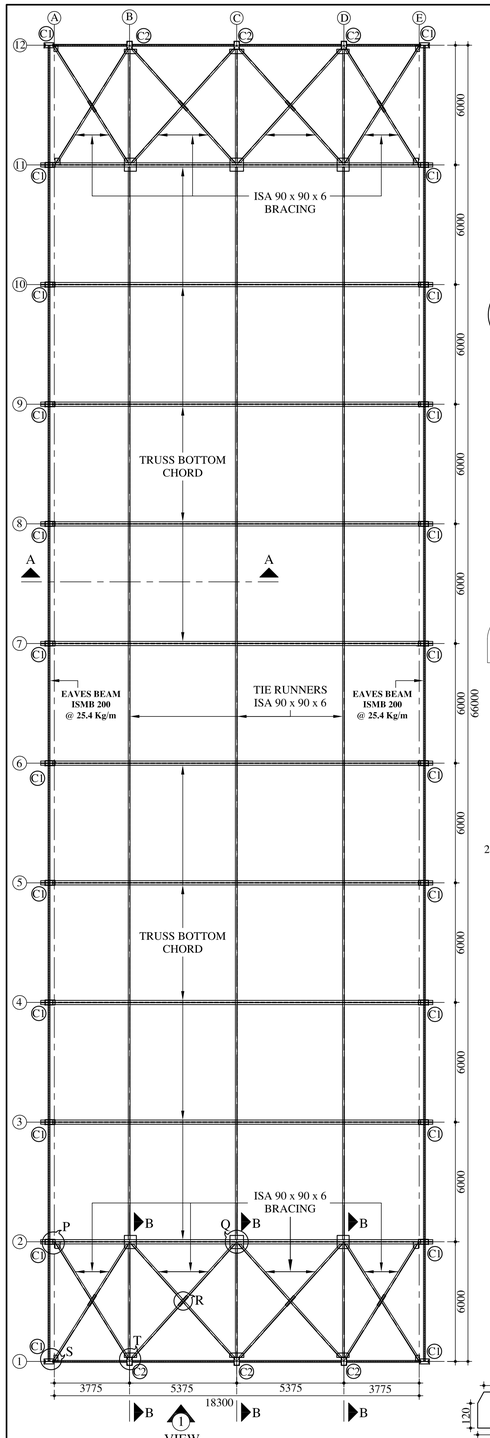

VIEW

FRAMING PLAN AT TRUSS BOTTOM LEVEL
(SCALE:- 1:155)

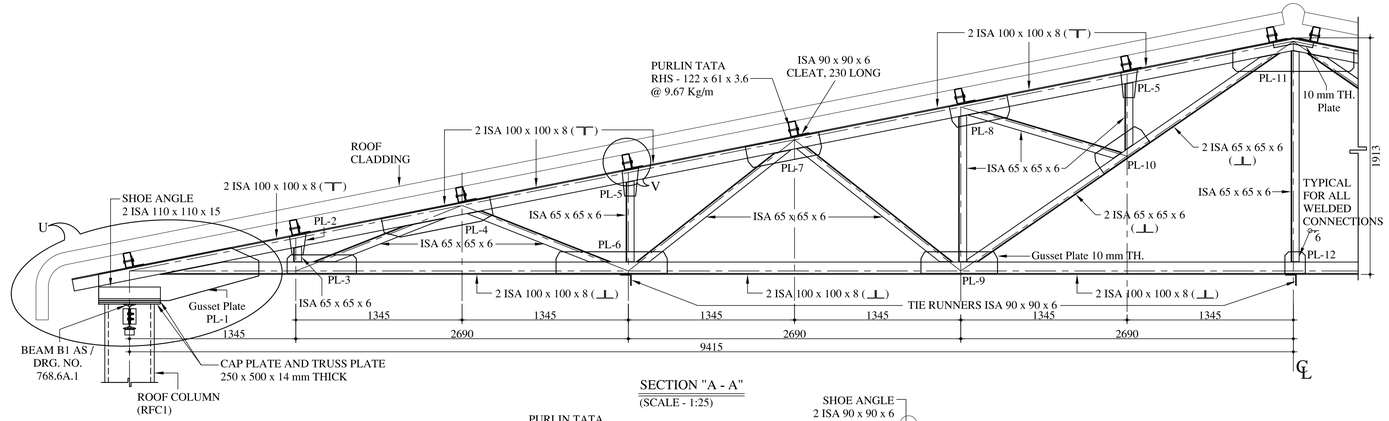

SECTION "A - A"
(SCALE - 1:25)

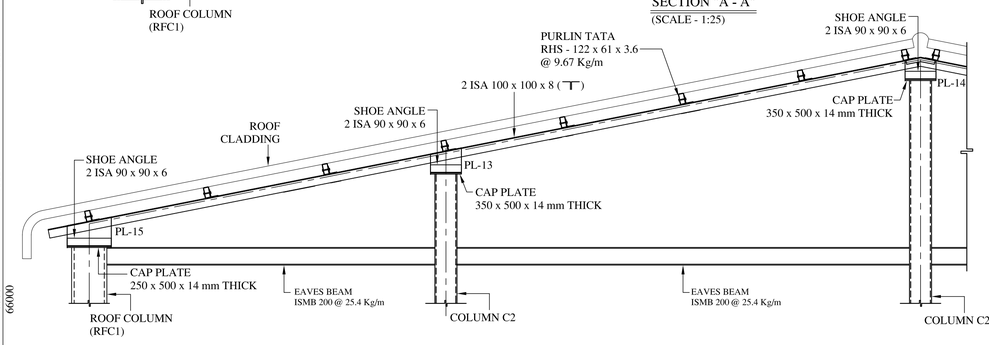

VIEW - "1" (GABLE END)
(SCALE - 1:35)

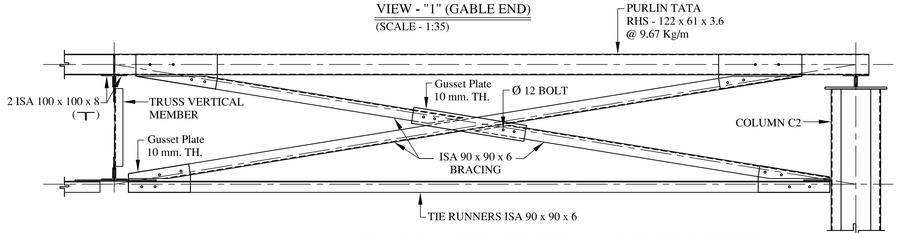

SECTION "B - B" (VERTICAL PLANE BRACING AT BOTH GABLE ENDS)
(SCALE - 1:25)

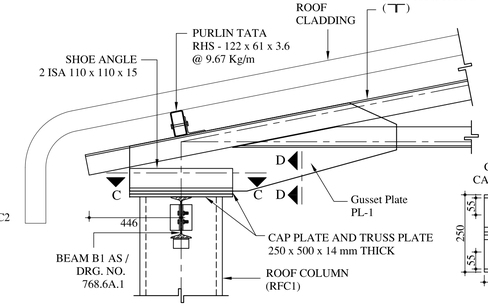

DETAIL " U "
(SCALE - 1 : 15)

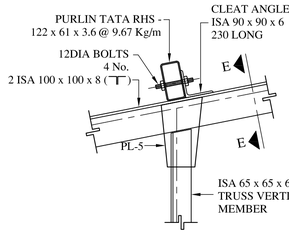

DETAIL " V "
(SCALE - 1 : 10)

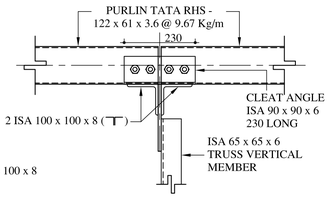

SECTION "E - E"
(SCALE - 1:10)

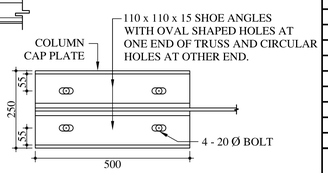

SECTION "C - C"
(SCALE - 1:10)

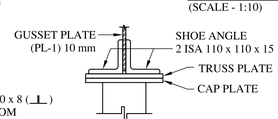

SECTION "D - D"
(SCALE - 1:10)

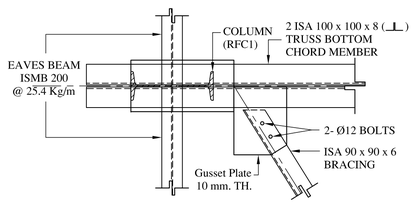

DETAIL " P "
(SCALE - 1 : 15)

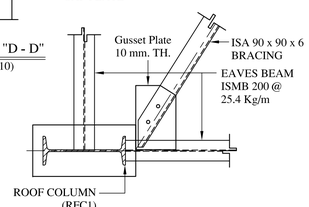

DETAIL " S "
(SCALE - 1 : 15)

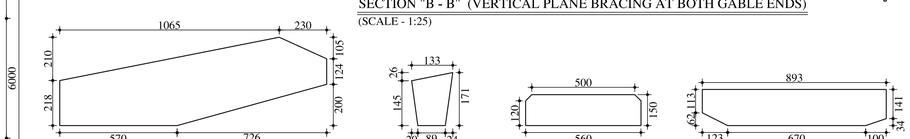

PL- 1 (10 THICK)
(SCALE: - 1:15)

PL- 2 (10 THICK)
(SCALE: - 1:10)

PL- 3 (10 THICK)
(SCALE: - 1:15)

PL- 4 (10 THICK)
(SCALE: - 1:15)

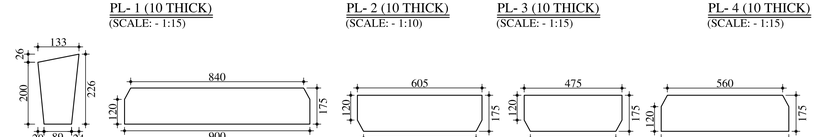

PL- 5 (10 THICK)
(SCALE: - 1:10)

PL- 6 (10 THICK)
(SCALE: - 1:15)

PL- 7 (10 THICK)
(SCALE: - 1:15)

PL- 8 (10 THICK)
(SCALE: - 1:15)

PL- 9 (10 THICK)
(SCALE: - 1:15)

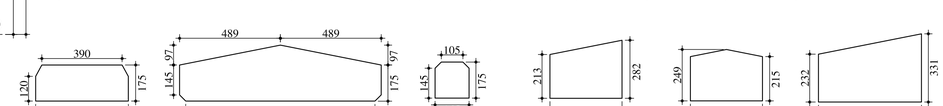

PL- 10 (10 THICK)
(SCALE: - 1:15)

PL- 11 (10 THICK)
(SCALE: - 1:15)

PL- 12 (10 THICK)
(SCALE: - 1:15)

PL- 13 (10 THICK)
(SCALE: - 1:15)

PL- 14 (10 THICK)
(SCALE: - 1:15)

PL- 15 (10 THICK)
(SCALE: - 1:15)

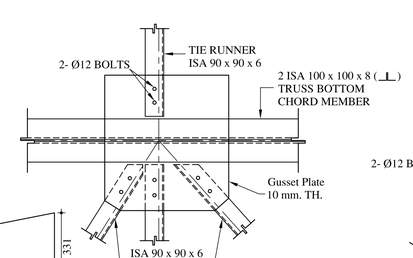

DETAIL " Q "
(SCALE - 1 : 15)

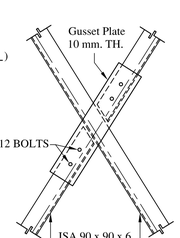

DETAIL " R "
(SCALE - 1 : 15)

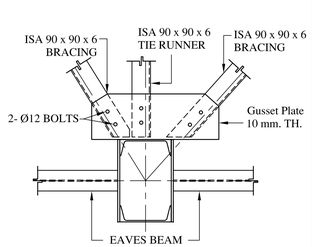

DETAIL " T "
(SCALE - 1 : 15)

NOTES:-

1. ALL DIMENSIONS ARE IN mm.
2. DIMENSIONS ARE TO BE READ AND NOT MEASURED.
3. ANY DISCREPANCY SHALL BE BROUGHT TO THE NOTICE OF THE ENGINEER IN CHARGE, BEFORE FURTHER PROGRESS OF THE WORK.
4. REFER DRG. NO. 768.6A.1 & 768.6B ALONG WITH THIS DRAWING.
5. ALL WELDING SHALL BE FILLET WELD OF SIZE 6 mm AND WELDING TO BE DONE ALL AROUND THE SECTION, UNLESS NOTED OTHERWISE.
6. ALL STRUCTURAL STEEL ROLLED SECTIONS AND PLATES SHALL CONFORM TO IS : 226 - 1975 AND IS : 2062 - 1984
7. WELDING SHALL CONFORM TO IS : 816 - 1969
8. ALL ELECTRODES SHALL CONFORM TO IS : 814 (PART - 1) - 1974
9. ALL M.S. FITTED BOLTS AND NUTS SHALL CONFORM TO IS : 3694 - 1982
10. WASHERS SHALL CONFORM TO IS : 5369 - 1975, IS : 5370 - 1969, IS : 5372 - 1975 OR IS : 5374 - 1975

REV. NO.	REV. DATE	REVISION DETAILS	APPD. BY

	NAME	SIGN	DATE
DRAWN BY:-			
CHECKED BY:-			
APPROVED BY:-			

PRINCIPAL CLIENT :-

ARCHITECT:-

PROJECT TITLE:-

DRG. NO.

DRAWING TITLE:-
STEEL ROOF TRUSS DETAILS
(REV.3)

LAKHLANI ASSOCIATES
CIVIL AND STRUCTURAL ENGINEERS
SHREE SOCIETY MAIN ROAD
Nr. SURYAMUKHI HANUMAN TEMPLE
NANA MAVA MAIN ROAD
NEXT TO VIVEKANAND SCHOOL
RAJKOT - 360 001
PHONE : +91 281 247 51 60
E-mail : contact@lakhlani.com
Web : www.lakhlani.com